GREENWOOD FIRE DEPARTMENT

ORTHO INDY
1260 INNOVATION PKWY

BB10

Updated 9.19.2016
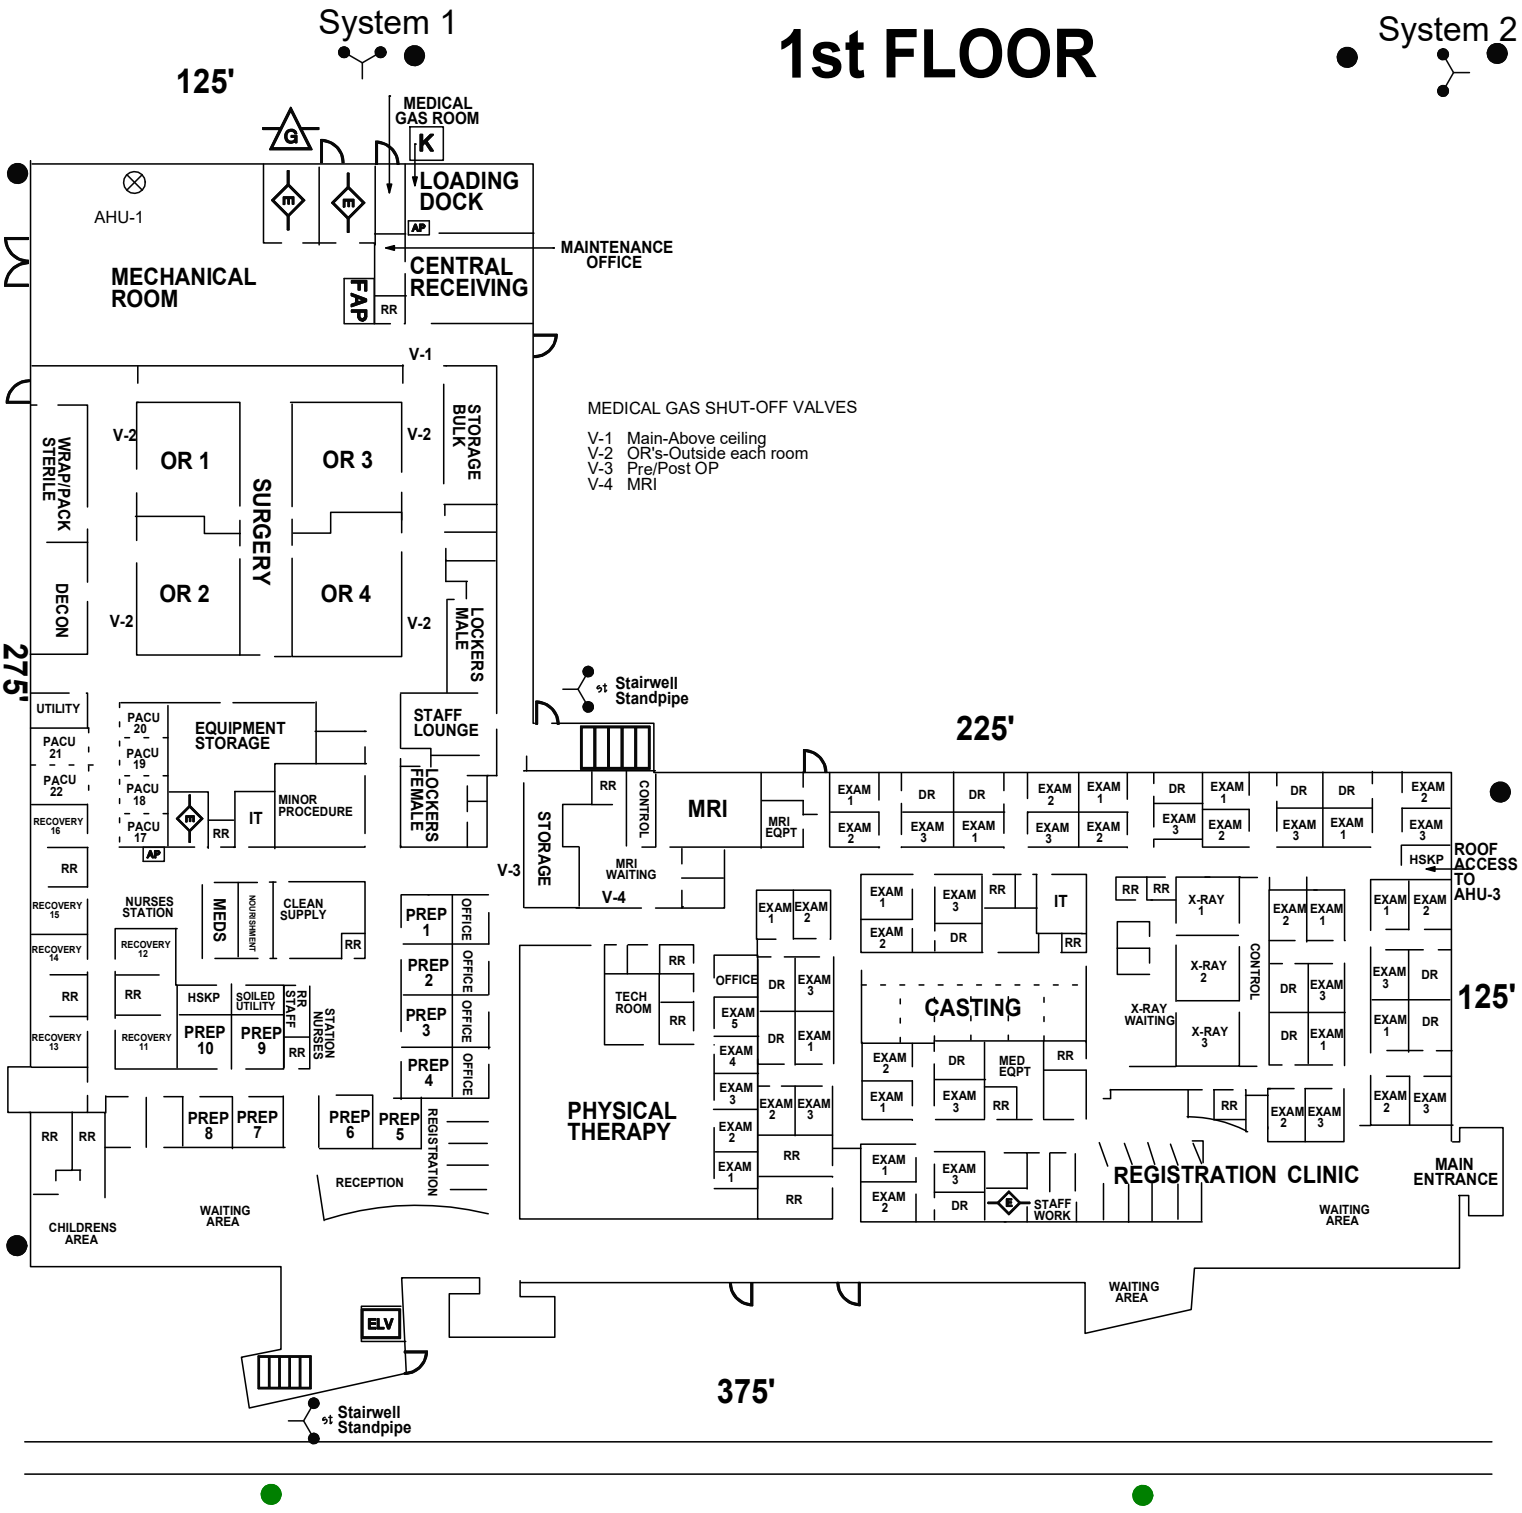
1st FLOOR